




Plano de Vivienda Edificio A - Pl. 1ª - D
Flat Building A - First floor - D Floorplan
3 Dormitorios + terraza
3 Bedrooms + terrace

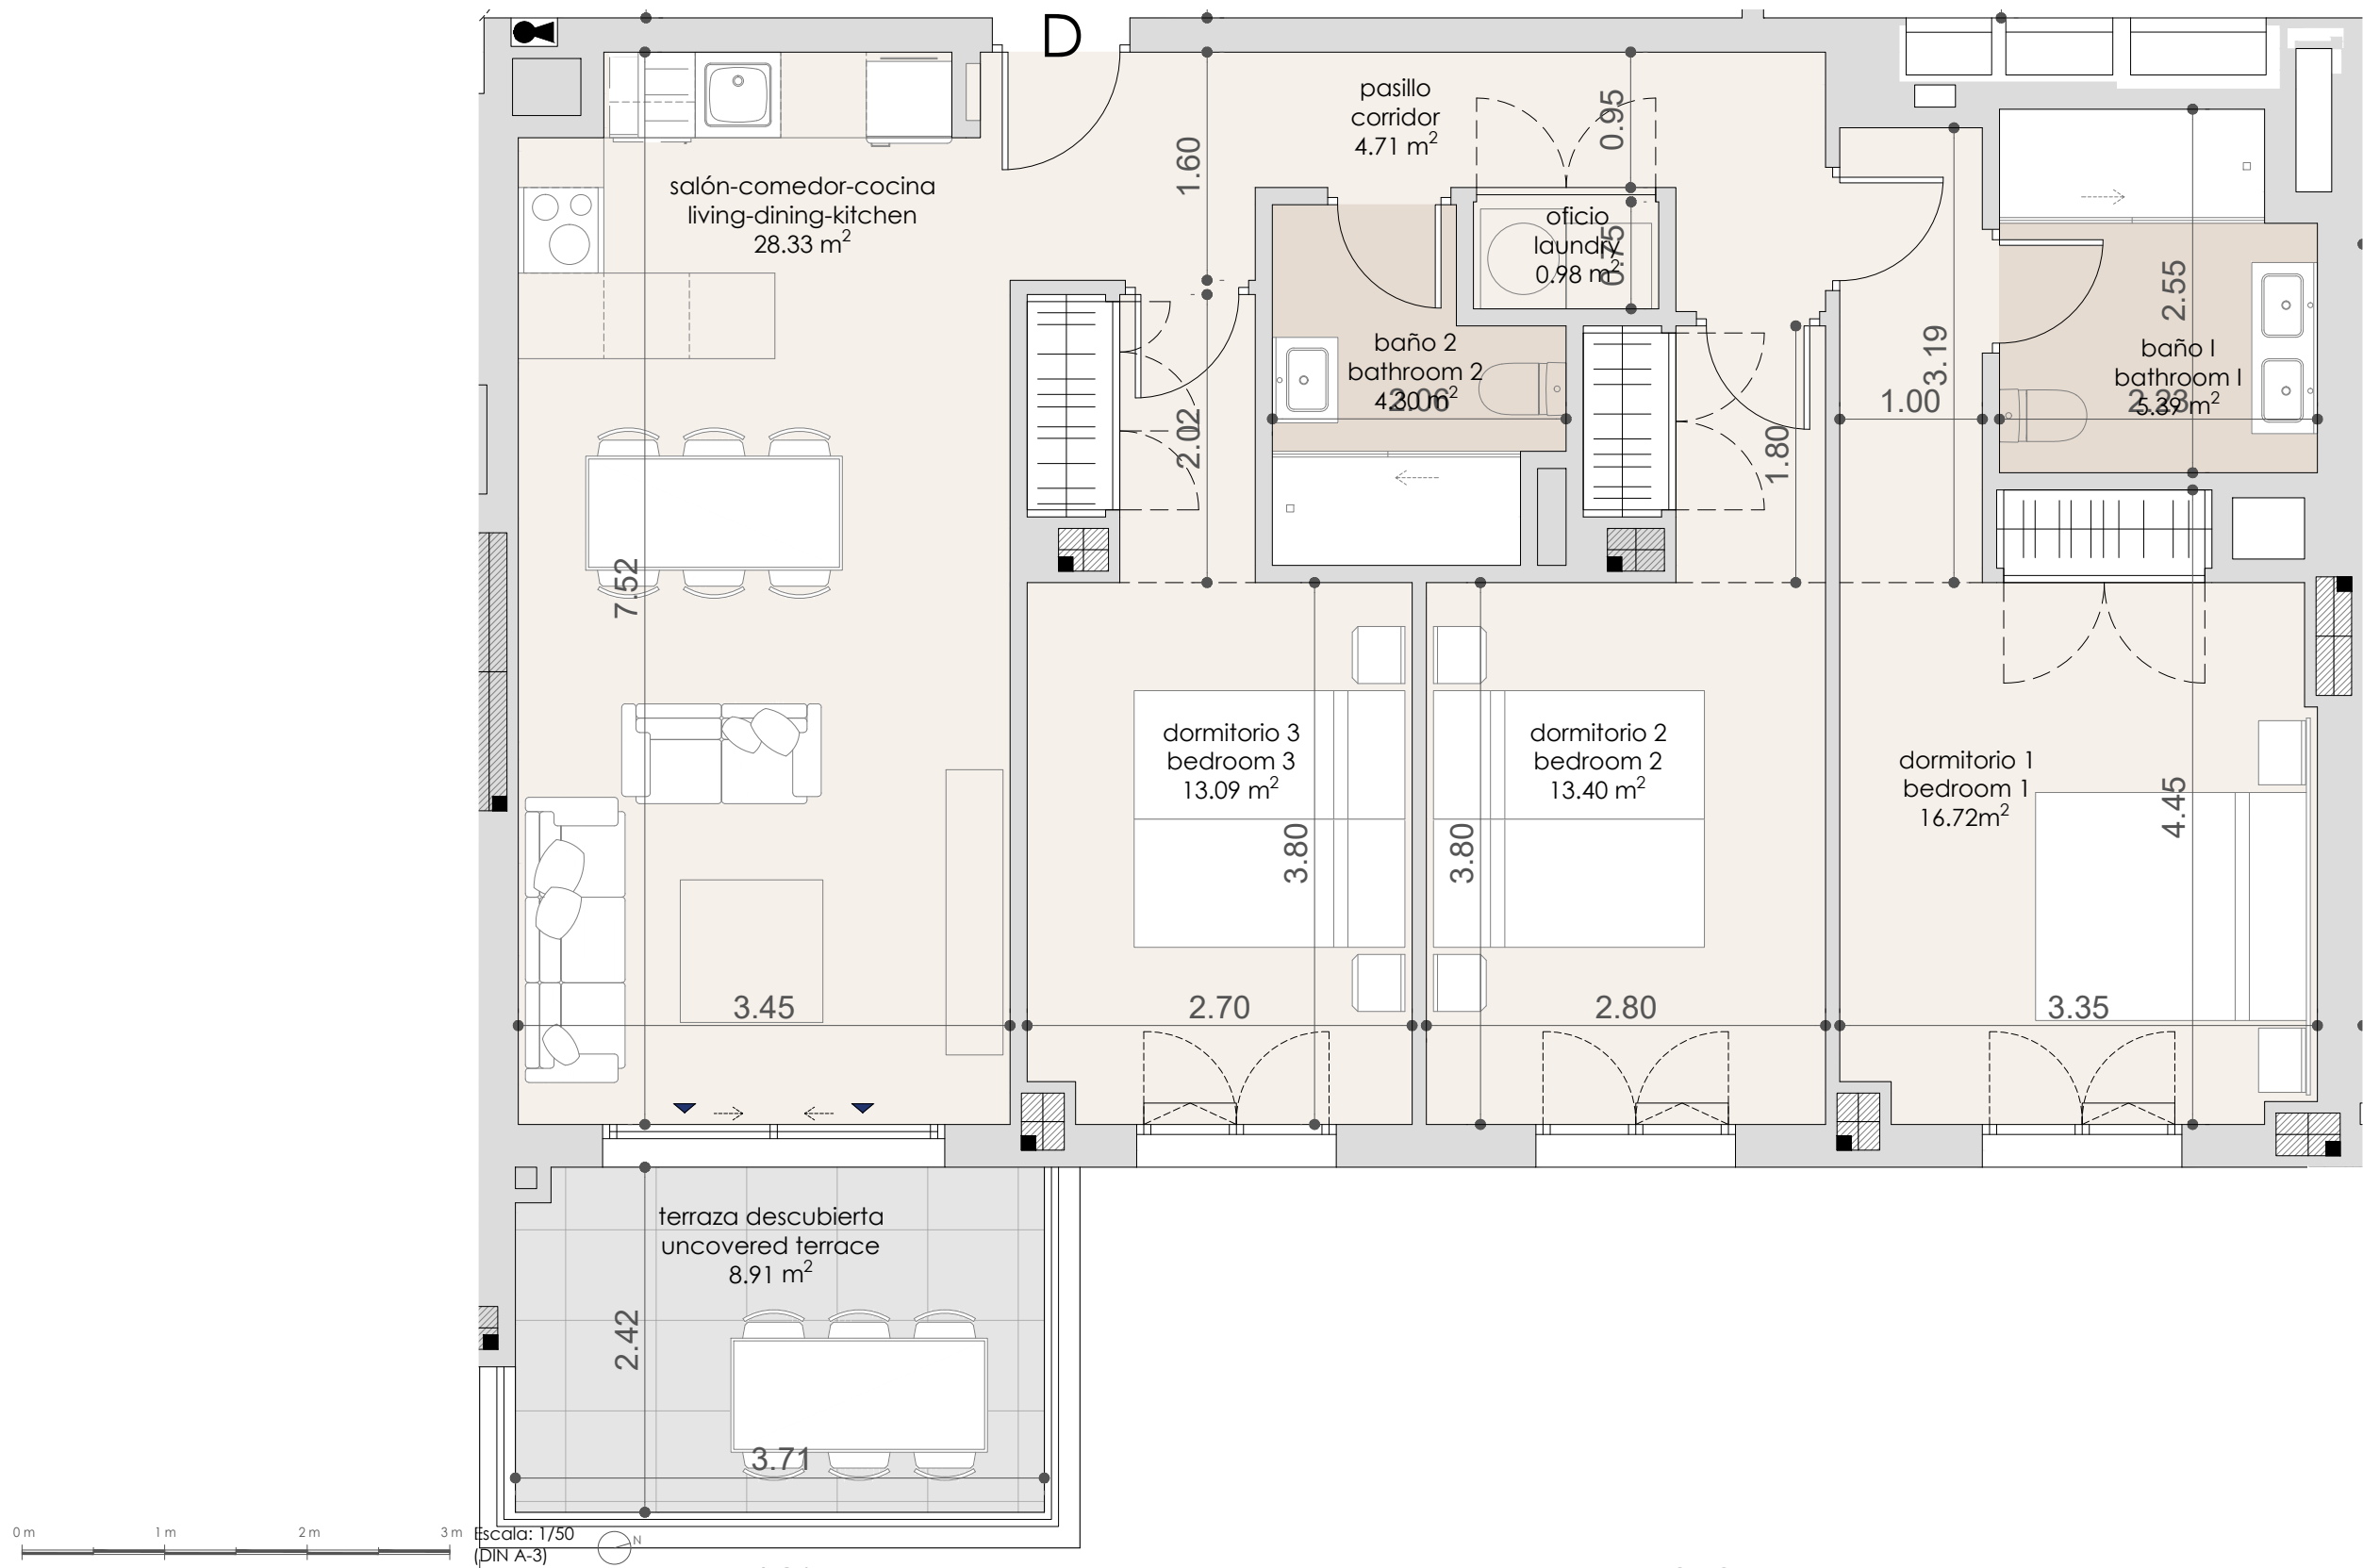

INFORMACIÓN GRÁFICA SIN VALOR CONTRACTUAL, LA DISTRIBUCIÓN Y SUPERFICIES REFLEJADAS TIENEN UN VALOR MERAMENTE ORIENTATIVO E INFORMATIVO, Y PUEDEN ESTAR SUJETAS A POSIBLES MODIFICACIONES DE LA EMPRESA O DE LA DIRECCIÓN TÉCNICA.
MOBILIARIO DE COCINA Y DE VIVIENDA, SANITARIOS, APERTURA DE CARPINTERÍAS Y DISTRIBUCIÓN EN GENERAL, NO SON VINCULANTES.

"SOCIEDAD AZUCARERA LARIOS INMOBILIARIA, SOCIEDAD LIMITADA", inscrita en el Registro Mercantil de Málaga, al tomo 5579, libro 4486, folio 131, hoja MA-137476, inscripción 1ª, con C.I.F.: B-93516540. Oficina Principal. C/Martínez, 11, 4ª Planta, 29005 Málaga. Tlf. +34 952 22 48 21 | Mv. +34 647 703 734. www.salsainmobiliaria.es
El amueblamiento es orientativo y no está incluido en el precio de la vivienda. El dimensionado y la posición de pilares y conductos de instalaciones, es orientativo. Los giros de las puertas y la distribución de los aparatos sanitarios no son vinculantes. La jardinería es orientativa y no está incluida.
Furnishings are only intended as a guide an are not included in the sale. Dimensions and position of columns and utility conduits are only intended as general guidance. Doors swing and sanitary ware representation are not binding. The gardening is for indicative purposes only and is not included.

